



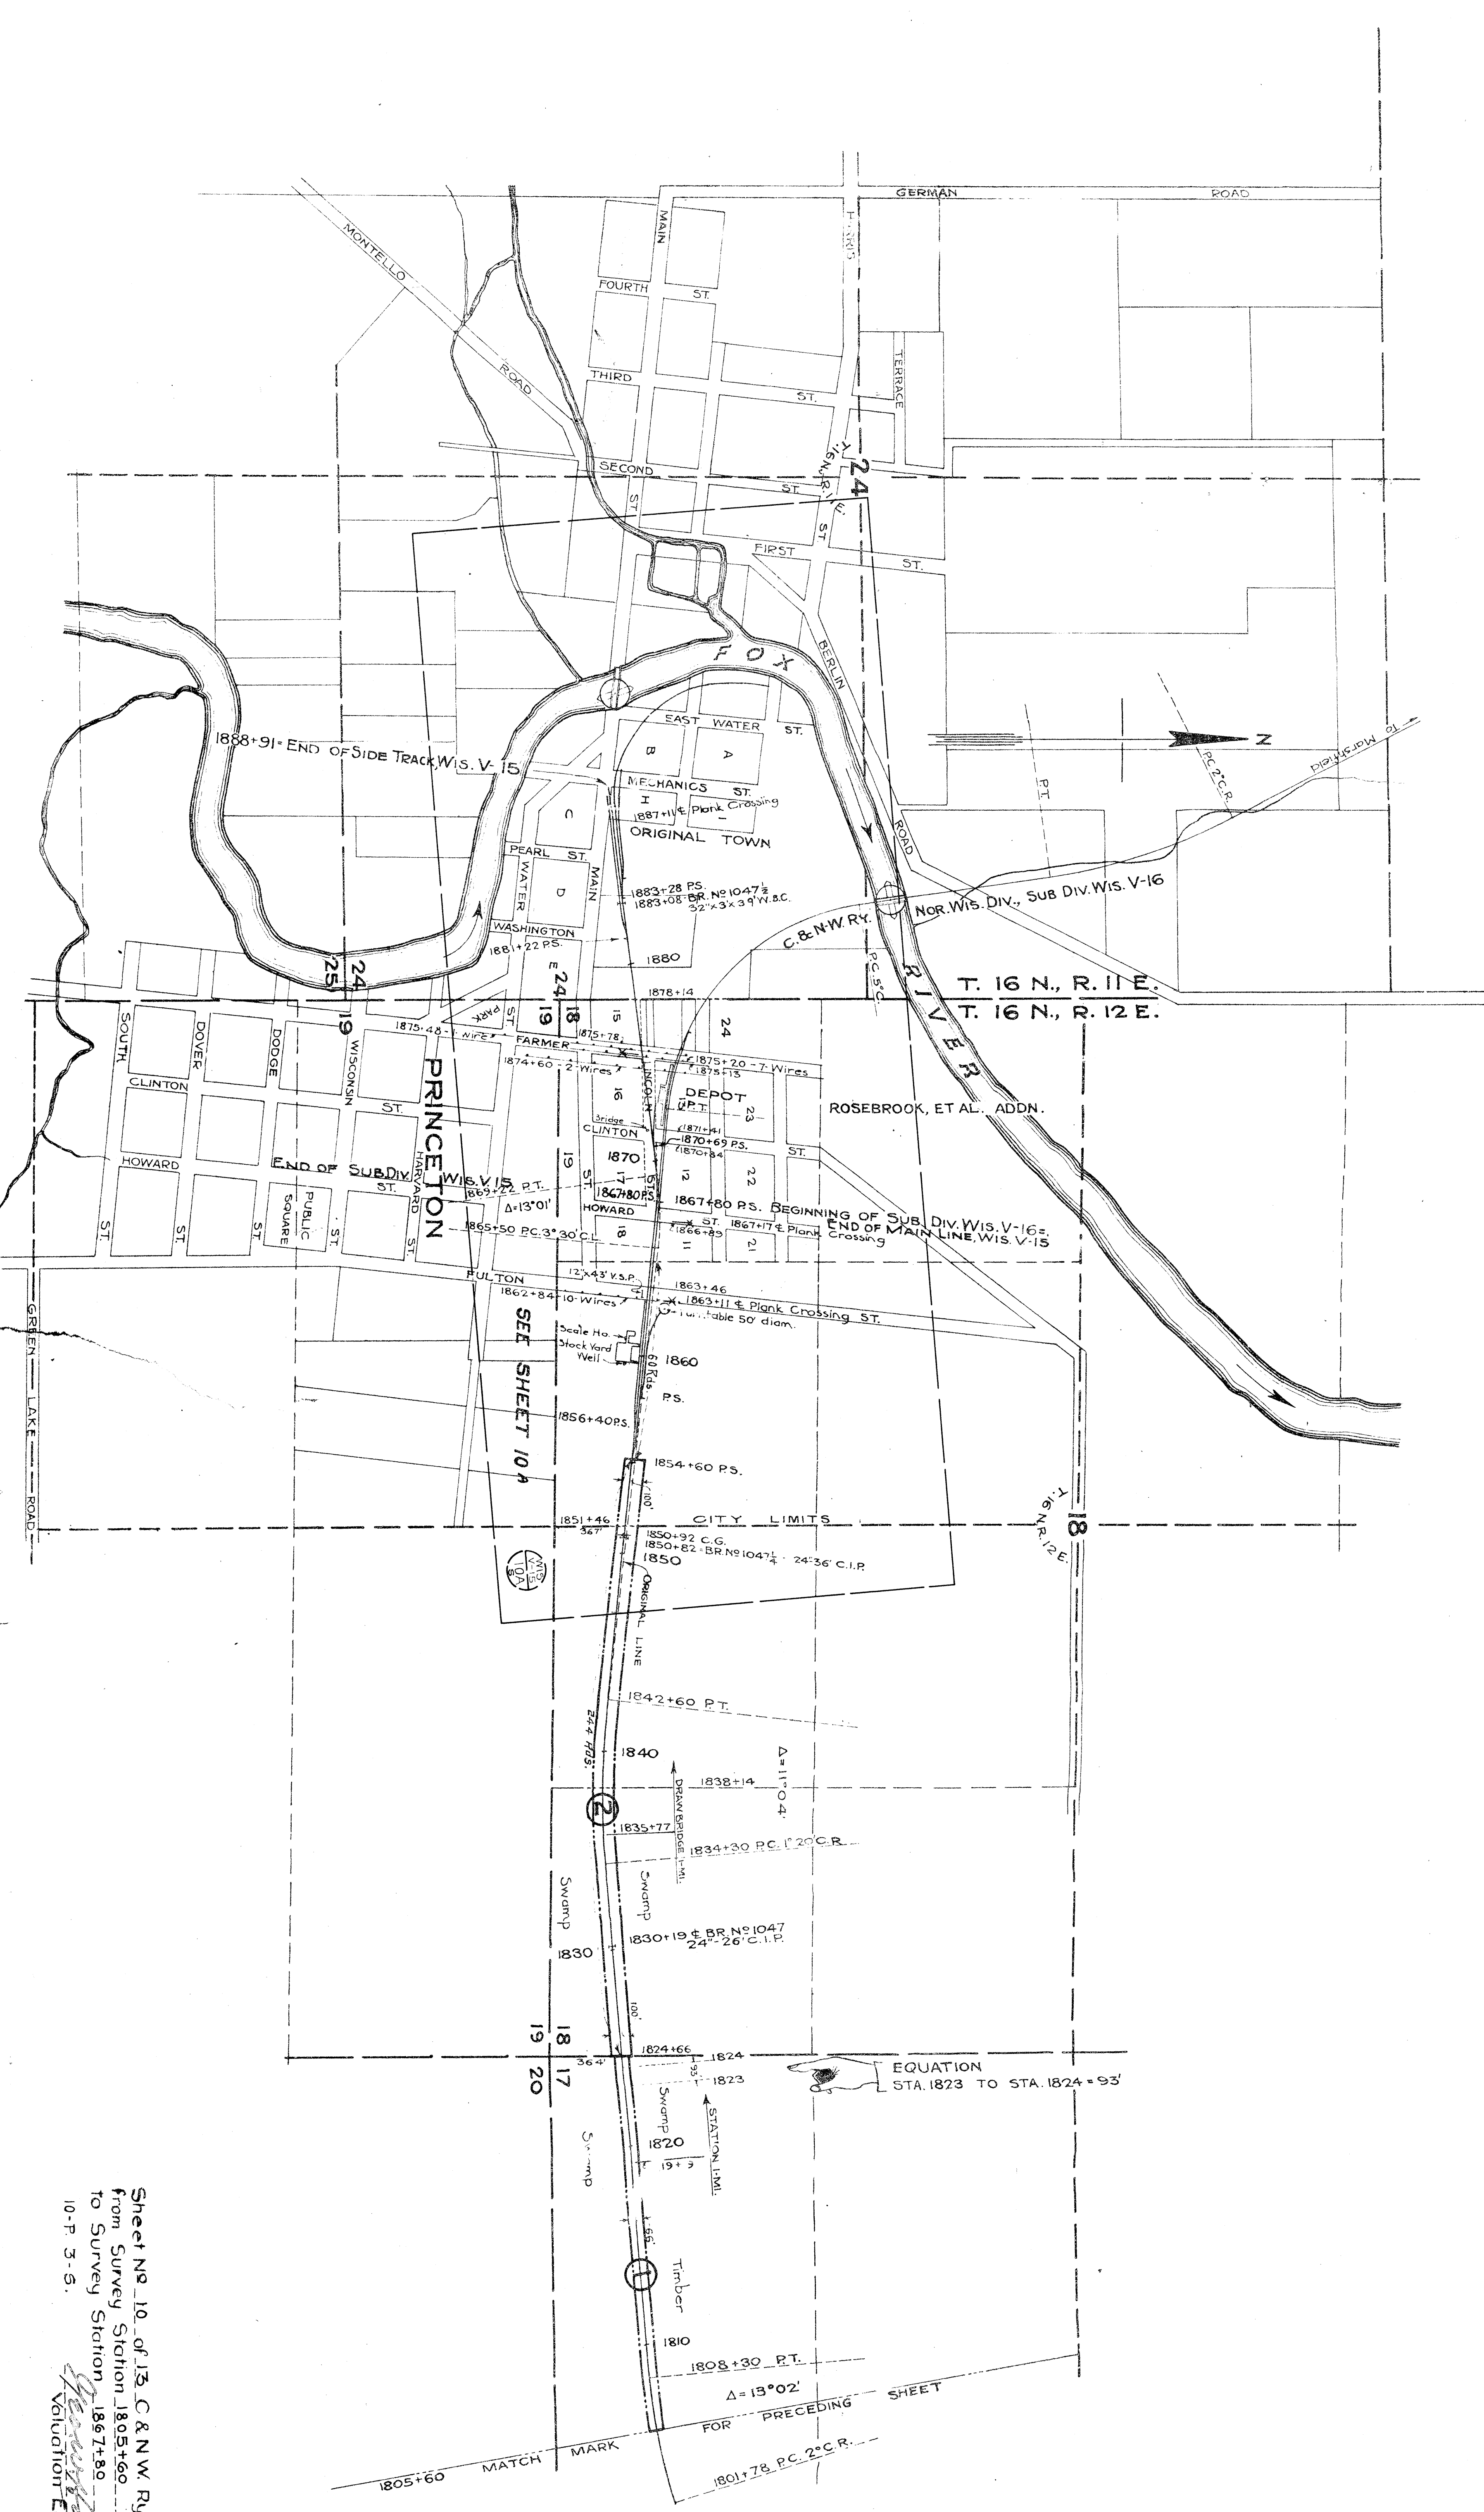

RIGHT OF WAY AND TRACK MAP
 CHICAGO AND NORTH-WESTERN RAILWAY
 OPERATED BY THE
 C. & N.W. RY. CO.
 NORTHERN WISCONSIN DIVISION
 FOND DU LAC, WIS. TO PRINCETON, WIS.
 STA. 1805+60 TO STA. 1867+80
 SCALE 1-IN. = 400 FT.
 OFFICE OF CHIEF ENGINEER.
 JUNE 30, 1917.
 CHICAGO, ILL.

PLATTED - R.G.C. - DEC. 18, 1916
 TRACED - V.W.C. - JULY 4, 1917
 CHECKED - R.G.C. - JAN. 10, 1917


 


PLATTED - R.G.C. - DEC. 18, 1916.
 TRACKED - V.M.C. - JAN. 4, 1917.
 CHECKED - R.G.C. - JAN. 5, 1917.

Sheet No. 9, of 13, C. & N.W. Ry.
 from Survey Station 1594+40
 to Survey Station 1805+60
 10 P. 3. 5.
 Valuation Engineer.

RIGHT OF WAY AND TRACK MAP
 CHICAGO AND NORTH-WESTERN RAILWAY
 OPERATED BY THE
 C. & N.W. RY. CO.
 NORTHERN WISCONSIN DIVISION
 FOND DU LAC, WIS. TO PRINCETON, WIS.
 STA. 1594+40 TO STA. 1805+60
 SCALE 1" = 400 FT.
 OFFICE OF CHIEF ENGINEER.
 CHICAGO, ILL.

JUNE 30, 1917


 

PLATTED - R.G.C. - DEC. 13, 1916
 CHECKED - W.V.C. - JAN. 3, 1917
 CHECKED - R.A.C. - JAN. 3, 1917

RIGHT OF WAY AND TRACK MAP
 CHICAGO AND NORTH-WESTERN RAILWAY
 OPERATED BY THE
 C. & N.-W. RY. CO.
 NORTHERN WISCONSIN DIVISION
 FOND DU LAC, WIS. TO PRINCETON, WIS.
 STA. 1172+00 TO STA. 1383+20
 SCALE 1" = 400 FT.
 OFFICE OF CHIEF ENGINEER.
 CHICAGO, ILL.
 JUNE 30, 1917.

